




**THE PORT AUTHORITY
OF NY & NJ**

Peter K. Jernigan
ENGINEERING PROGRAM MANAGER
WORLD TRADE CENTER
[Signature]
CHIEF ARCHITECT

GENERAL NOTES

1. ALL WORK SHALL CONFORM AND COMPLY WITH NYC BUILDING CODE 27-348
2. BEFORE COMMENCING WORK, THE CONTRACTOR SHALL VERIFY ALL CONDITIONS AND DIMENSIONS IN THE FIELD. ANY ERRORS OR OMISSIONS SHALL BE BOUGHT TO ATTENTION OF THE ENGINEER.
3. BEFORE COMMENCING WORK, THE CONTRACTOR SHALL NOTIFY THE ENGINEER OF ANY AREAS WITHOUT FIREPROOFING. ALL EXPOSED STRUCTURAL STEEL AND CHIPPED-OFF FIREPROOFING SHALL BE PATCHED OR TOUCHED-UP WITH CAFCO TYPE D-C/1" OR APPROVED EQUAL, AS DIRECTED BY THE ENGINEER. THE CONTRACTOR SHALL BE COMPENSATED FOR THIS WORK AT NET COST.
4. THE CONTRACTOR SHALL NOT DRILL HOLES INTO EXISTING SLABS OR STRUCTURAL MEMBERS FOR THE PURPOSE OF SUPPORTING ANY LOADS, UNLESS WRITTEN APPROVAL IS OBTAINED FROM THE ENGINEER.
5. THE CONTRACTOR SHALL PROTECT, WITH DUSTPROOF PARTITIONS, THE PUBLIC OR TENANT SPACE BELOW FROM ANY DAMAGE RESULTING FROM FLOOR DRILLING OPERATION.
6. THE SPACE AROUND PIPES, DUCTS, ETC. PENETRATING FLOOR & WALLS, SHALL NOT EXCEED 1/2" AND SHALL BE PACKED SOLID WITH MINERAL WOOL OR APPROVED EQUAL AND BE CLOSED OFF BY CLOSE FITTING METAL ESCUTCHEONS ON BOTH SIDES OF THE PARTITION AS REQUIRED BY NYC BUILDING CODE 27-343
7. FIRESTOPPING SHALL BE AS REQUIRED BY NYC BUILDING CODE 27-345
8. MATERIALS INDICATED TO BE SALVAGED SHALL BE DELIVERED TO THE MATERIAL STORAGE AREA AS DIRECTED BY ENGINEER.
9. THE CONTRACTOR SHALL EXERCISE EXTREME CAUTION WHEN DRILLING THROUGH THE EXISTING CONCRETE SLAB, SO AS NOT TO DAMAGE THE RE-FAR REINFORCEMENT.
10. REFERENCE TOWER "A" IS ALSO TOWER ONE AND TOWER "B" IS ALSO TOWER TWO.

LOCATION PLAN

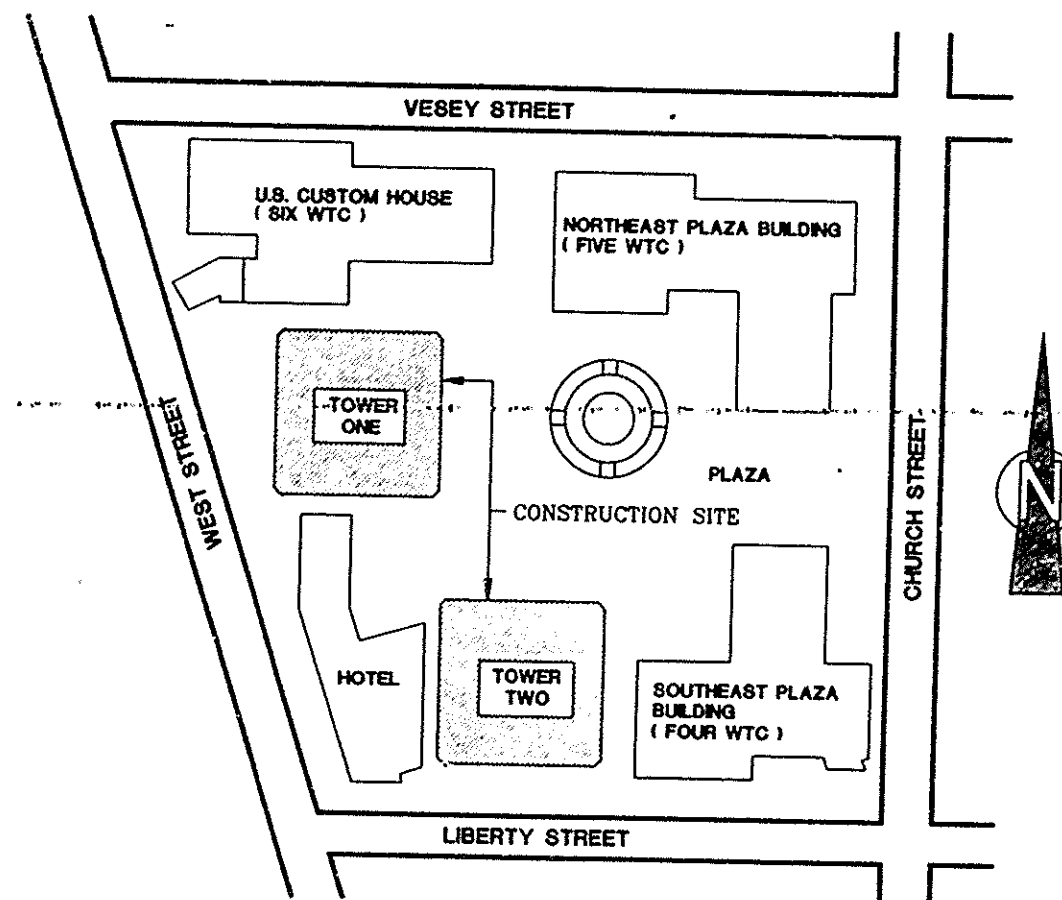

Engineering Department
Design Division
The World Trade Center
Electrical/HVAC
Upgrade Program

Title
TOWERS ONE AND TWO
LOW VOLTAGE SUBSTATIONS
CONSTRUCTION AND
INSTALLATION

TITLE
GENERAL NOTES
AND
LOCATION PLAN

No. Date Revision Approved
This drawing subject to conditions in contract.
All inventions, ideas, designs and methods
herein are reserved to Port Authority and
may not be used without its written consent.

G.FARLEY G.FARLEY D.GALANG
Designed by Drawn by Task Leader

Principal Architect

Date 5/1/95 Scale AS SHOWN

Contract Number Drawing Number

WTC-802.071 T-4

I HEREBY CERTIFY THAT THIS IS A TRUE AND CORRECT
COPY OF ONE OF THE CONTRACT DRAWINGS (CON-
STITUTING A PART OF CONTRACT NO. **WTC-802.071**)
IN THE FORM IN WHICH SAID DRAWINGS EXISTED AT
THE TIME THE SAID CONTRACT WAS EXECUTED BY
THE PARTIES.

DATE 6/21/95 *Sultan A. Aslam*

DATE 3/15/95 *Peter K. Jernigan*

ENGINEER OF DESIGN